A1

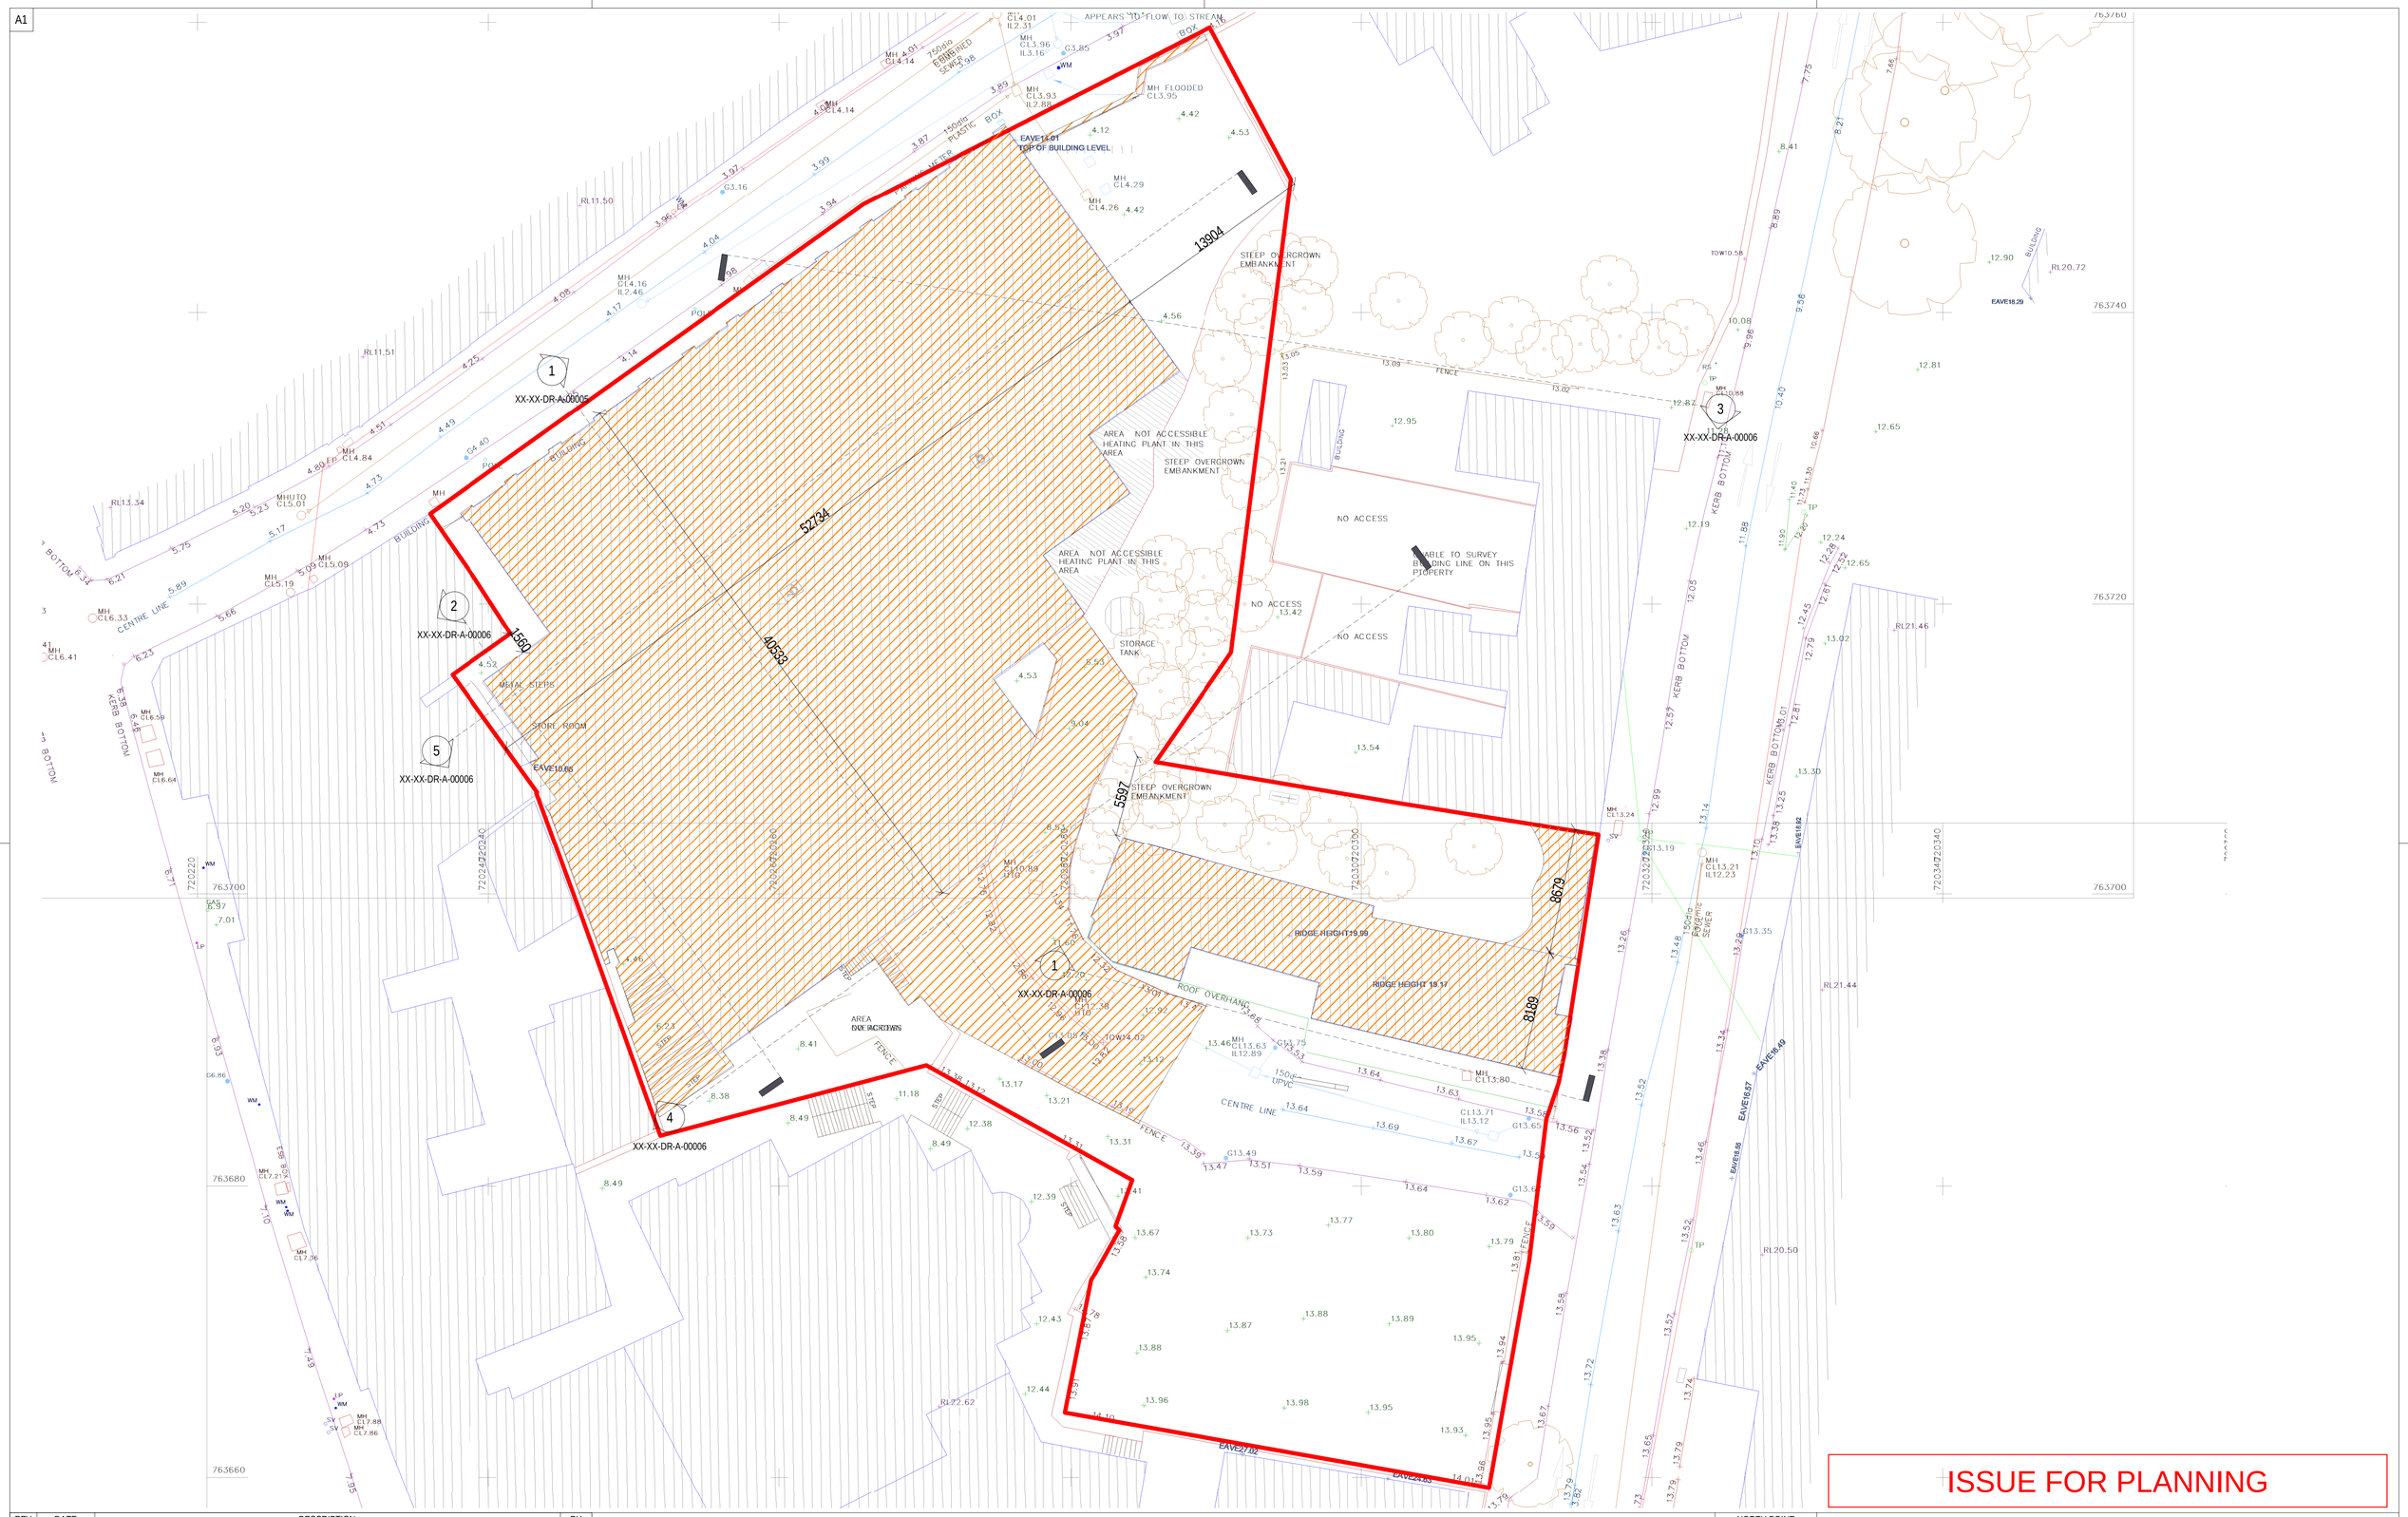

ISSUE FOR PLANNING

REV	DATE	DESCRIPTION	BY
1	08/12/2020	PAC	
2	12/07/2021	SHD STAGE 3 PLANNING APPLICATION	

BUILDING TO BE DEMOLISHED

EXTENT OF APPLICATION SITE (Outline based on site survey)

NORTH POINT

ONLY FOR REFERENCE WITH PLAN DRAWINGS

APPROVED BY

SAllen

Client: Rhonellen Development

Project: Templar Place SHD

Title: DEMOLITION DRAWINGS - SITE PLAN

Sheet No.: 1164-MDO-XX-XX-DR-A-00004

Scale as: 1 : 200 Current Rev.: 2 Project No.: 1164

MC CAULEY DAYE O'CONNELL
A R C H I T E C T S
11 Merrion Square, Dublin 2, Ireland
Telephone: +353 (0)1 400 4171
info@mdo.ie | www.mdo.ie

DO NOT SCALE ■ USE FIGURED DIMENSIONS ONLY ■ NOTIFY THE ARCHITECTS OF ANY DISCREPENCIES ON THE DRAWING PRIOR TO WORK PROCEEDING ■ THIS DRAWING IS COPYRIGHT OF MCCAULEY DAYE O'CONNELL ARCHITECTS

22/07/2021 08:36:20

C:\Users\sallen\Downloads\1164-MDO-ZZ-ZZ-M3-A-3002_Sallen.rvt